


AT Home 02

• Bygning 4, Hinge


Bygherre
Region Midt

Arkitekt
Wienberg Architects

Ingeniør
Hundsbæk & Henriksen

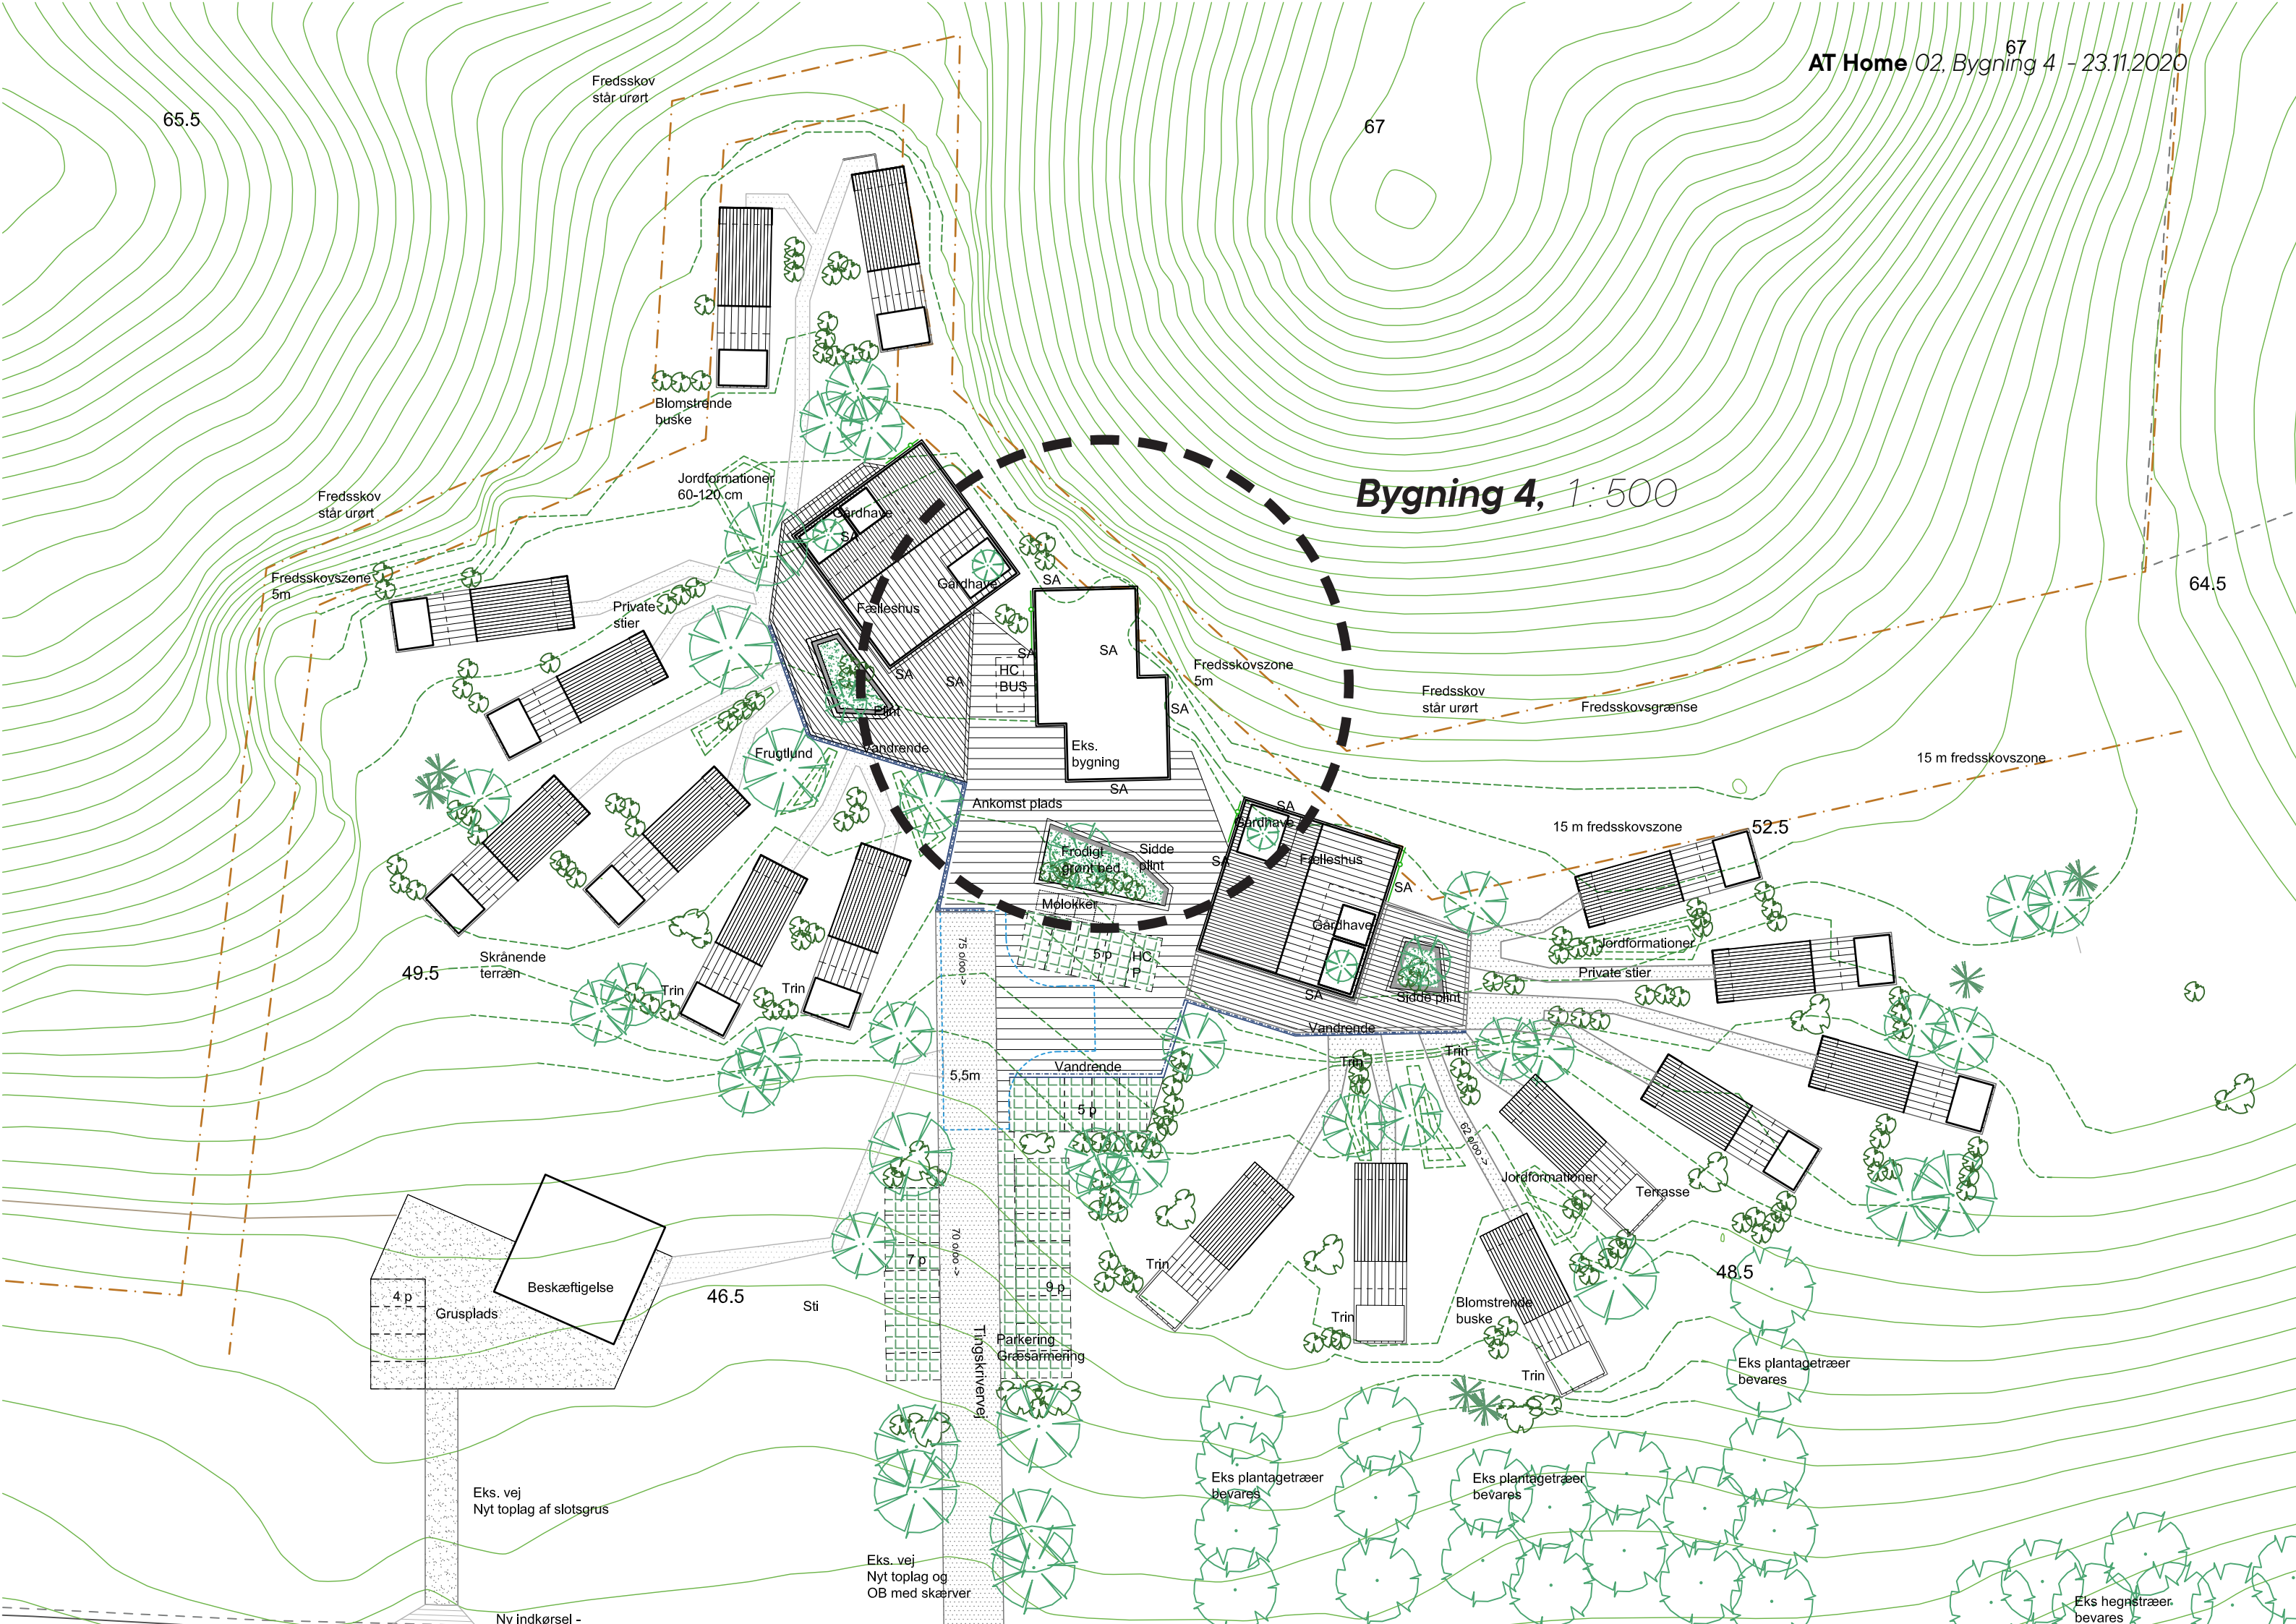

Parterre/stue plan 1:100

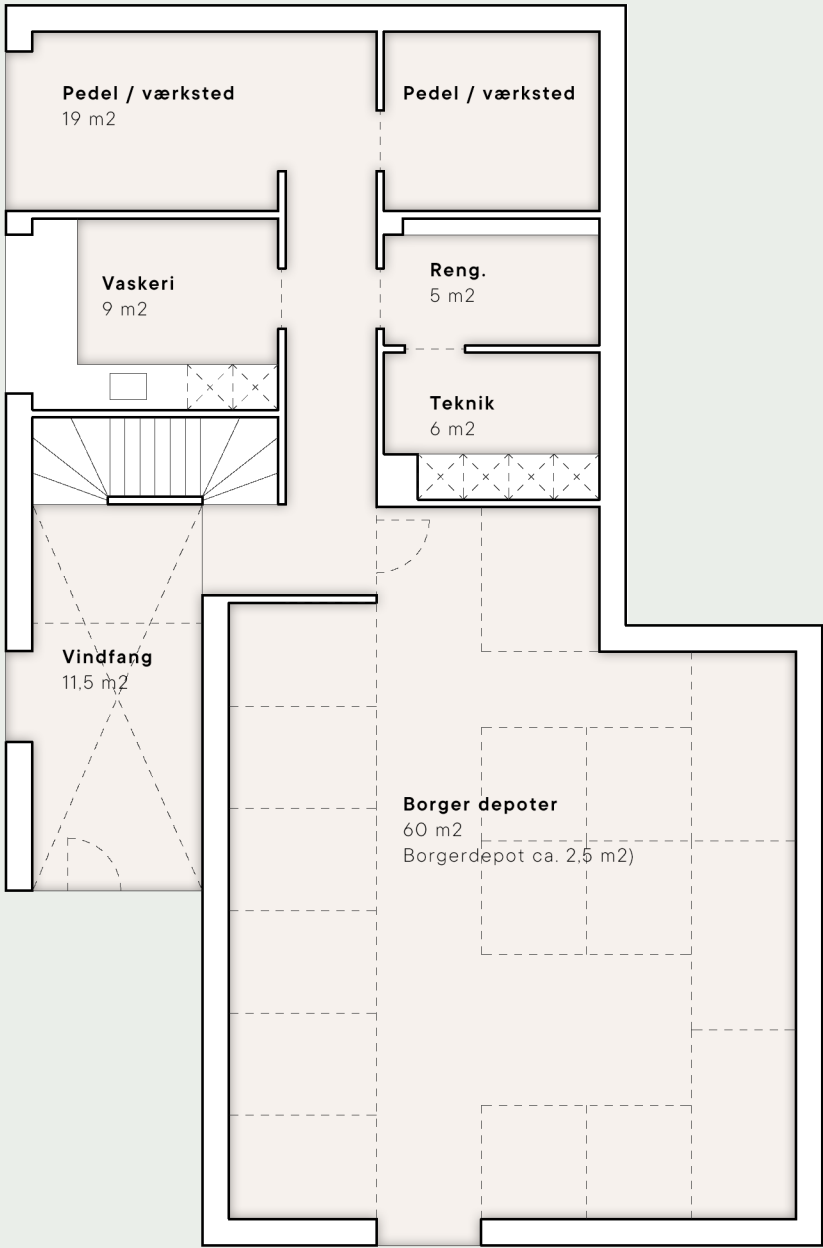

1. salsplan 1:100

